


PLAN LEGEND

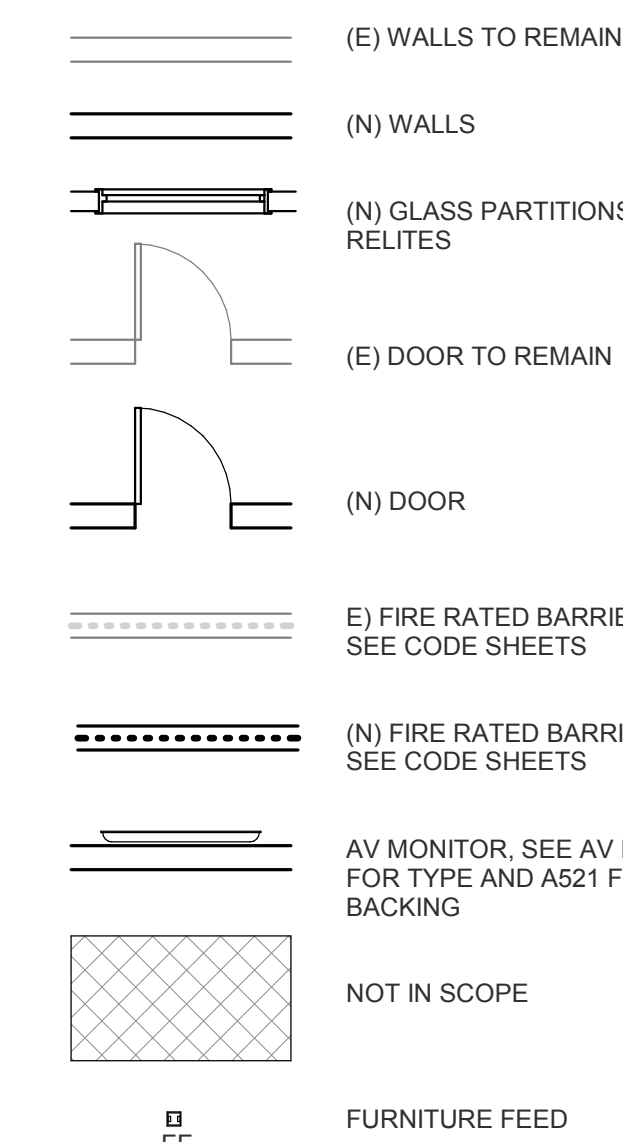

FLOOR PLAN NOTES


1. REFER TO ASSEMBLY SHEETS FOR WALL & FLOOR ASSEMBLIES.
2. STUD SIZES TYPICALLY USED THROUGHOUT PROJECT ARE SHOWN - REFER TO METAL STUD SIZE ON WALL ASSEMBLIES SHEET FOR REQUIRED SIZES. SEE ASSEMBLY NOTES FOR GAUGES AND SPACING. COORDINATE BLOCKING AND BRACING REQUIREMENTS FOR WALL HUNG ITEMS.
3. DIMENSIONS SHOWN ARE TO FACE OF GYPSUM BOARD FINISH, UNLESS OTHERWISE NOTED. REFER TO ENLARGED PLANS FOR DIMENSIONS WITHIN THOSE AREAS.
4. FOR SIGNAGE INFORMATION AND LOCATIONS, SEE FLOOR FINISH PLANS.

BORA

Bora Architects, Inc.
720 SW Washington, Suite 800
Portland, Oregon 97205
503.226.1575

www.bora.co

SKANSKA

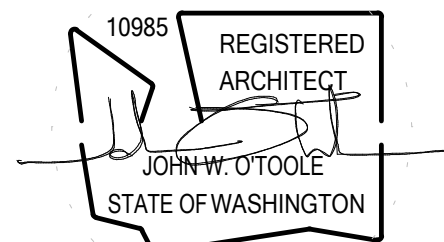


**GIX - Global Innovation
Exchange Tenant Improvement**
Block 14 - The Spring District
12880 NE District Way
Bellevue, WA

Issued: 11/04/2016
Scale: As indicated

Copyright 15022
CONSTRUCTION SET
SECOND FLOOR PLAN

A102

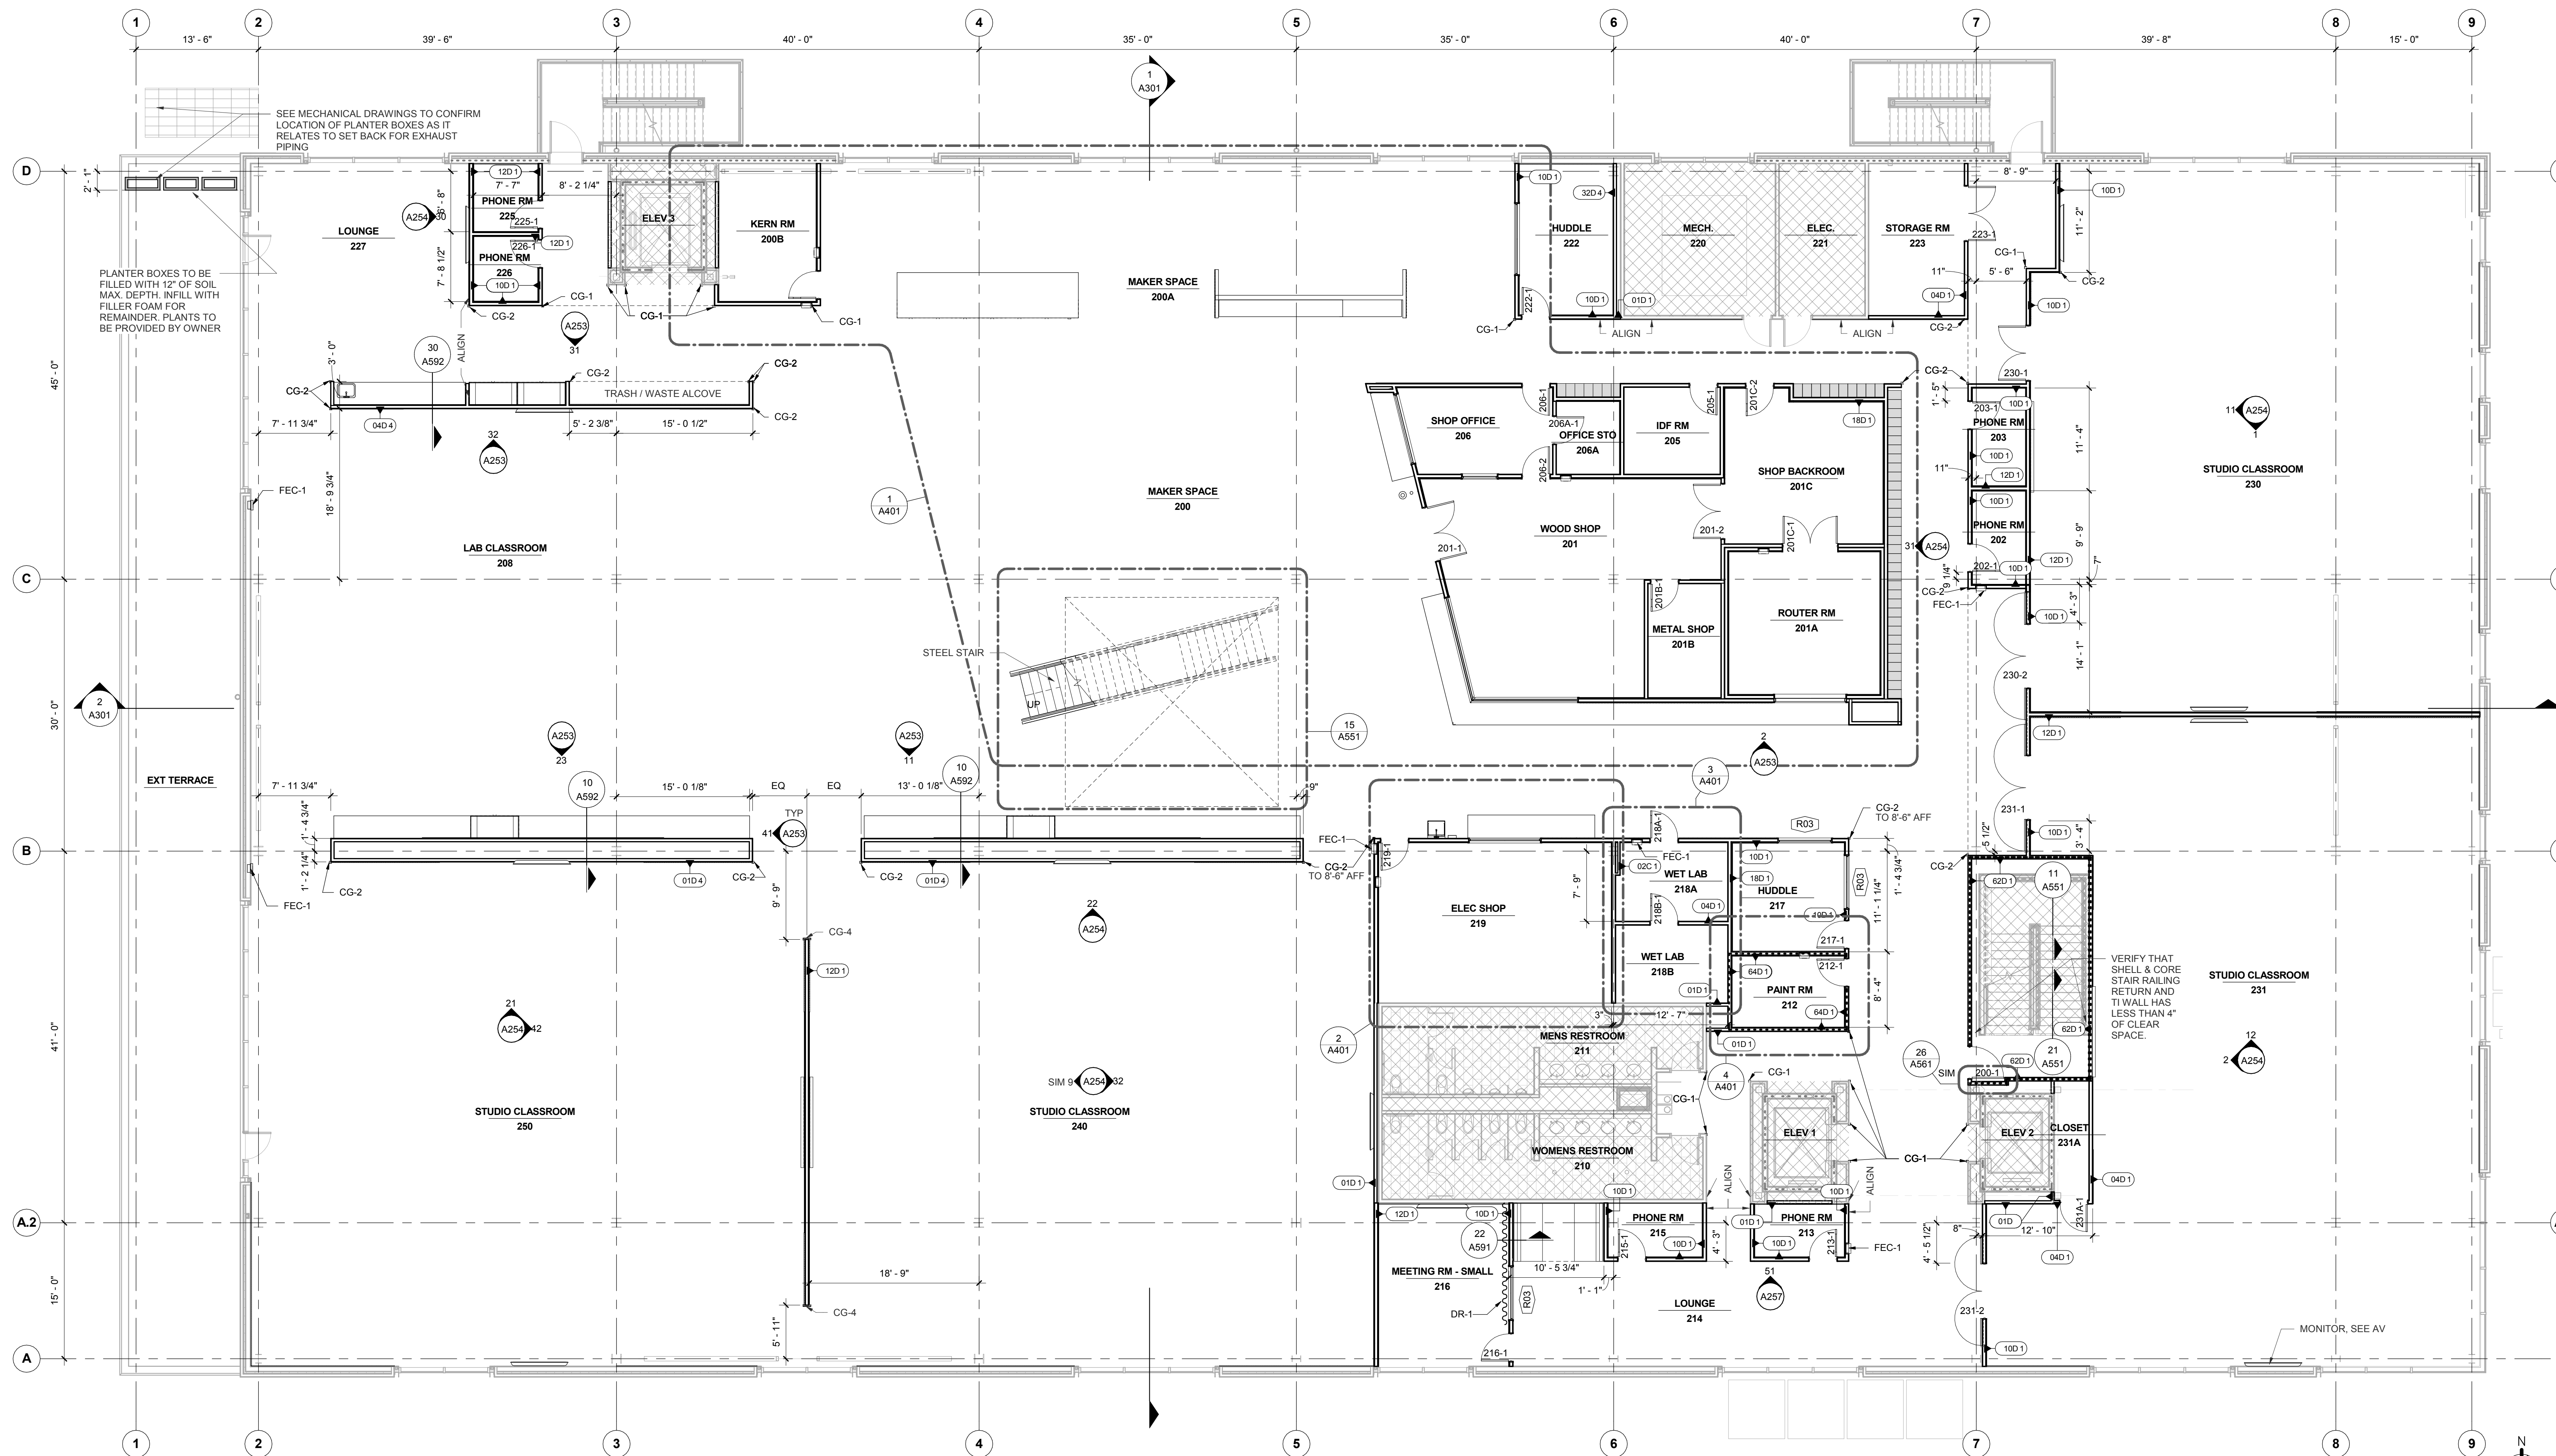

02 SECOND FLOOR PLAN
1/8" = 1'-0"

11/4/2016 4:13:01 PM

6

5

4

3

2

1

50

40


30

20

10

0

PLAN LEGEND

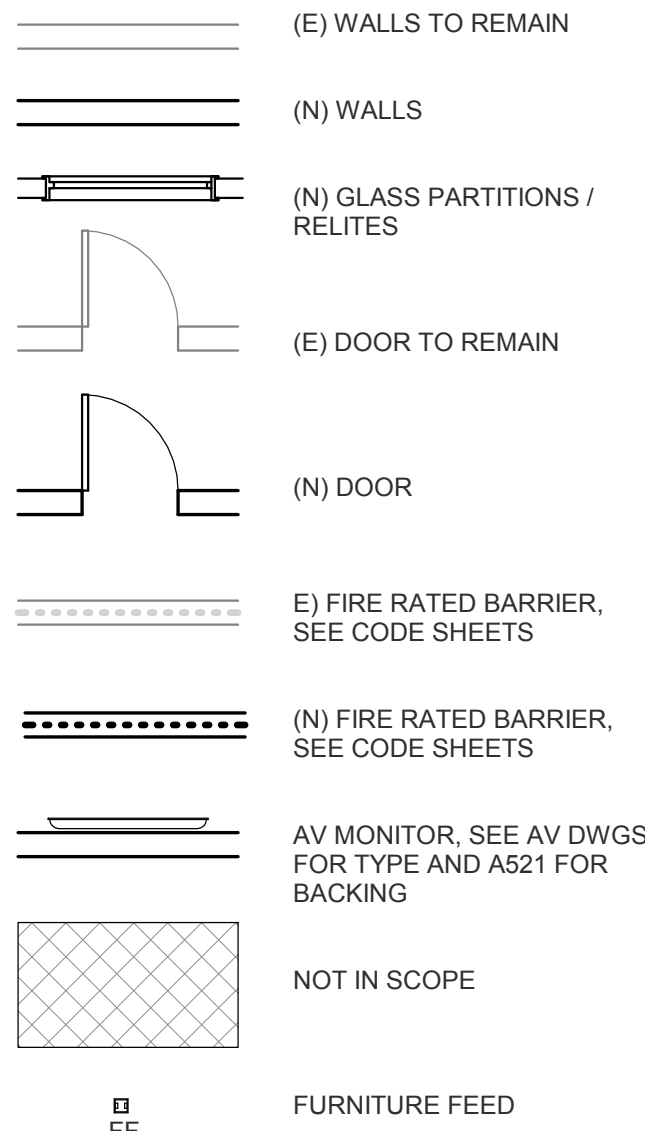

FLOOR PLAN NOTES

1. REFER TO ASSEMBLY SHEETS FOR WALL & FLOOR ASSEMBLIES.
2. STUD SIZES TYPICALLY USED THROUGHOUT PROJECT ARE SHOWN. REFER TO METAL STUD SIZE ON WALL ASSEMBLIES SHEET FOR REQUIRED SIZES. SEE ASSEMBLY NOTES FOR GAUGES AND SPACING. COORDINATE BLOCKING AND BRACING REQUIREMENTS FOR WALL HUNG ITEMS.
3. DIMENSIONS SHOWN ARE TO FACE OF GYPSUM BOARD FINISH, UNLESS OTHERWISE NOTED. REFER TO ENLARGED PLANS FOR DIMENSIONS WITHIN THOSE AREAS.
4. FOR SIGNAGE INFORMATION AND LOCATIONS, SEE FLOOR FINISH PLANS.

